




ORNAMENTAL STREET LIGHT
SEE DETAIL A



COX LOWBOY PEDESTAL
SEE DETAIL C



EXISTING SCE POLE
TO BE TOPPED AND REMAIN IN PLACE

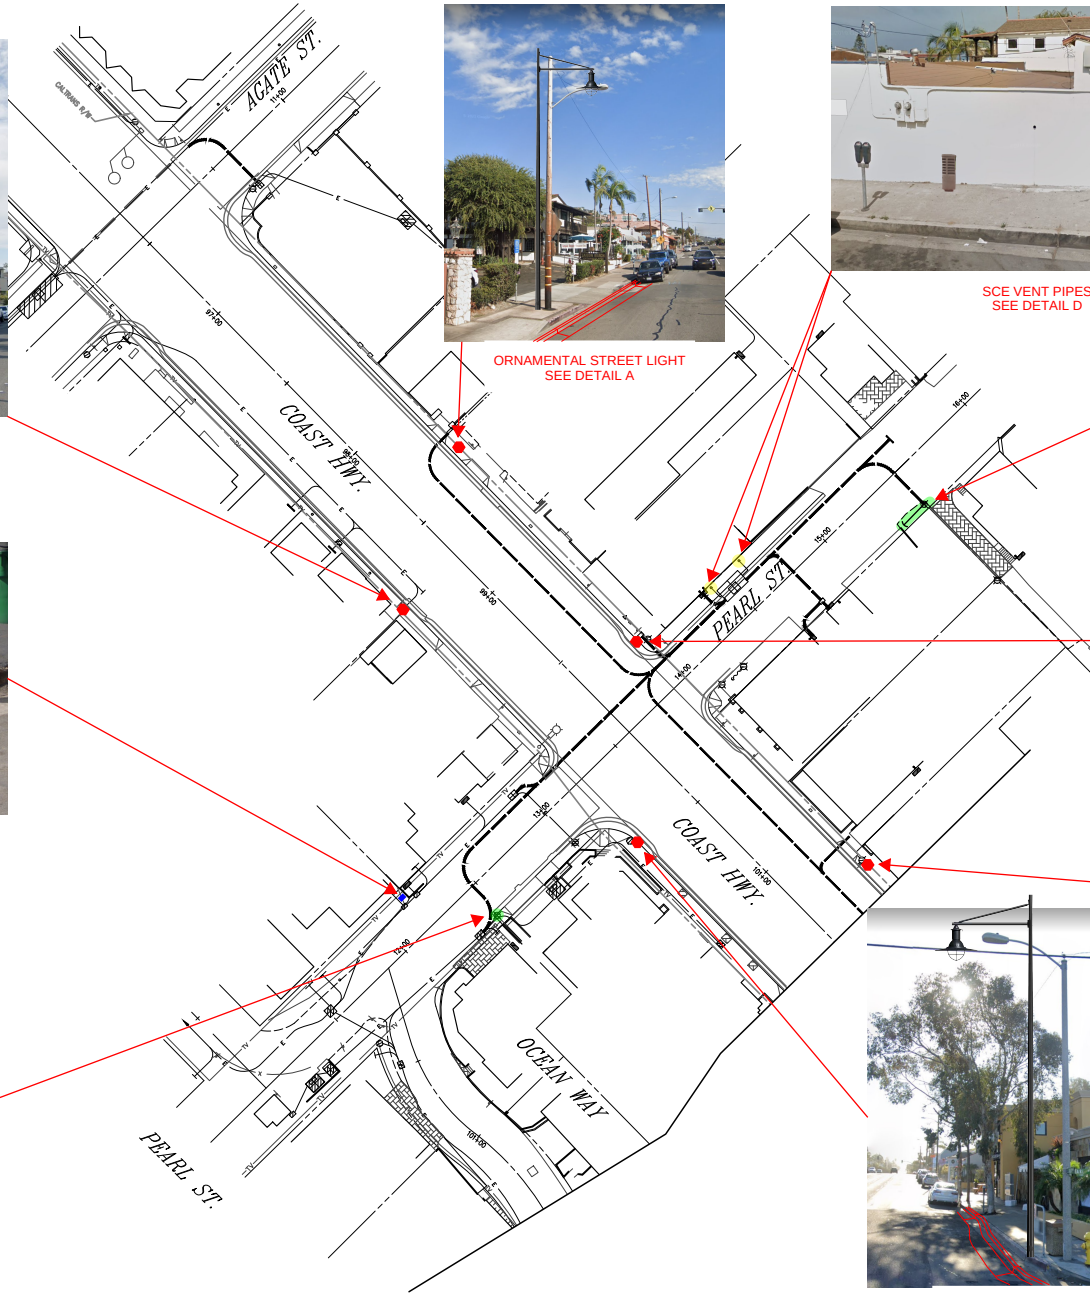


ORNAMENTAL STREET LIGHT
SEE DETAIL A



SCE VENT PIPES
SEE DETAIL D



EXISTING SCE POLE TO
REMAIN IN PLACE / NEW GUY
ANCHORS

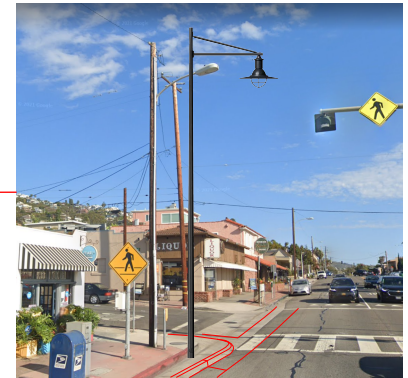

ORNAMENTAL STREET LIGHT
SEE DETAIL A



ORNAMENTAL STREET LIGHT
SEE DETAIL A



ORNAMENTAL STREET LIGHT
SEE DETAIL A




ORNAMENTAL STREET LIGHT
SEE DETAIL A



COX LOWBOY PEDESTAL
SEE DETAIL C

SCE VENT PIPES
SEE DETAIL D

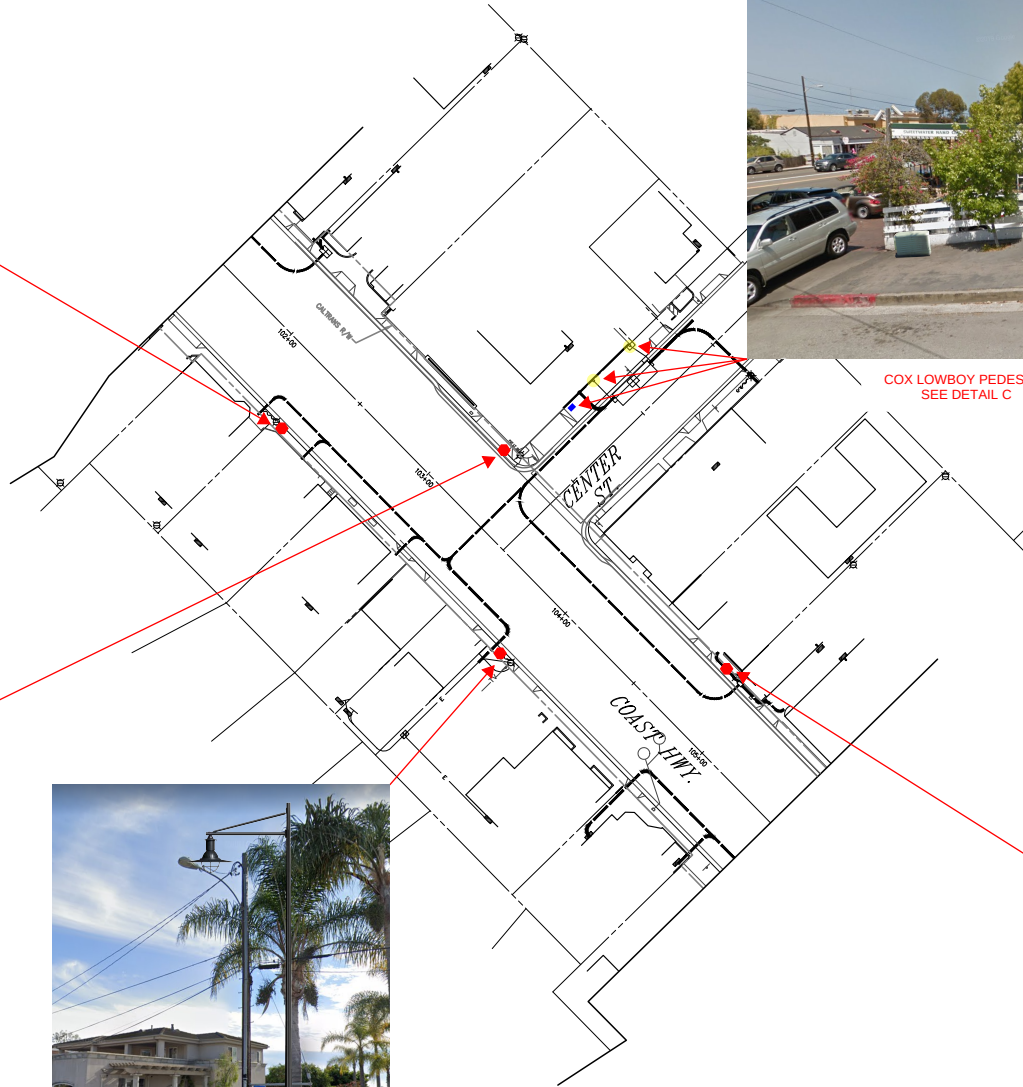

Ex. driveway to be relocated
to the north and not conflict
with street light.

ORNAMENTAL STREET LIGHT
SEE DETAIL A



ORNAMENTAL STREET LIGHT
SEE DETAIL A



ORNAMENTAL STREET LIGHT
SEE DETAIL A



COX LOWBOY PEDESTAL
SEE DETAIL C

ORNAMENTAL STREET LIGHT
SEE DETAIL A



SCE VENT PIPES
SEE DETAIL D

COX LOWBOY PEDESTAL
SEE DETAIL C

Ex. pole top and transformer
to be removed



EXISTING SCE POLE
TO BE TOPPED AND REMAIN IN PLACE



STREET LIGHT METER SERVICE CABINET
SEE DETAIL B



ORNAMENTAL STREET LIGHT
SEE DETAIL A



NEW 50 FT RISER POLE W/
GUY ANCHORS

Ex. wires to be removed

Prop. guy anchors



SCE VENT PIPES
SEE DETAIL D




ORNAMENTAL STREET LIGHT
SEE DETAIL A





ORNAMENTAL STREET LIGHT
SEE DETAIL A

SCE VENT PIPES
SEE DETAIL D

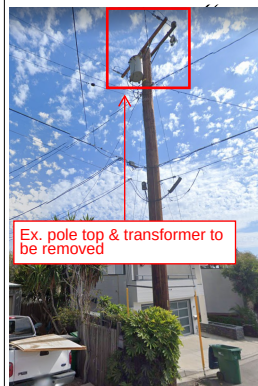


Ex. pole top & transformer to
be removed

EX. POLE TO REMAIN
IN PLACE



ORNAMENTAL STREET LIGHT
SEE DETAIL A

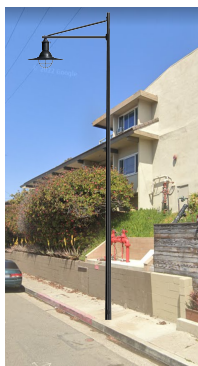

ORNAMENTAL STREET LIGHT
SEE DETAIL A



ORNAMENTAL STREET LIGHT
SEE DETAIL A



COX LOWBOY PEDESTAL
SEE DETAIL C



SCE PAD-MOUNTED TRANSFORMER
W/ TWO BOLLARDS
SEE DETAILS F & G



SCE VENT PIPES
SEE DETAIL D



COX LOWBOY PEDESTAL
SEE DETAIL C



Ex. wires to be removed

Prop. guy anchors

EX. POLE W/ NEW
GUY ANCHORS



ORNAMENTAL STREET LIGHT
SEE DETAIL A



ORNAMENTAL STREET LIGHT
SEE DETAIL A




ORNAMENTAL STREET LIGHT
SEE DETAIL A



See Retaining Wall plan for details.




ORNAMENTAL STREET LIGHT
SEE DETAIL A

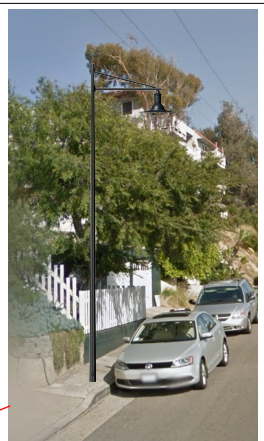

ORNAMENTAL STREET LIGHT
SEE DETAIL A




COX LOWBOY PEDESTAL
SEE DETAIL C

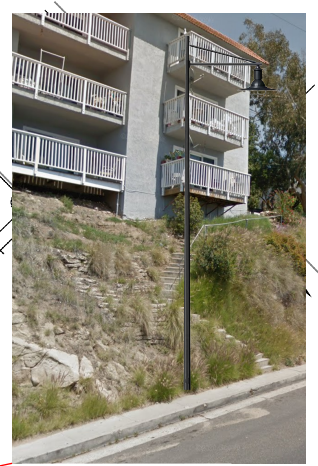

ORNAMENTAL STREET LIGHT
SEE DETAIL A



ORNAMENTAL STREET LIGHT
SEE DETAIL A

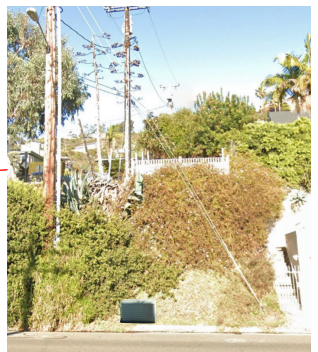

COX LOWBOY PEDESTAL
SEE DETAIL C



COX LOWBOY PEDESTAL
SEE DETAIL C

ORNAMENTAL STREET LIGHT
SEE DETAIL A



ORNAMENTAL STREET LIGHT
SEE DETAIL A



ORNAMENTAL STREET LIGHT
SEE DETAIL A

Veg should be compatible with existing low-water use ornamentals and natives.

SEED MIX

SPECIES	COMMON	# SEEDS/LB	LBS PLS/ACRE	# SEEDS/SQ FT
Achillea millefolium	White Yarrow	3,200,000	0.2	15
Acmispon americanus	Purshing's Lotus	150,000	3.0	10
Elymus glaucus	Blue Wildrye	134,500	4.0	12
Encelia californica	Bush Sunflower	300,000	1.0	7
Festuca microstachys	Small Fescue	300,000	2.5	17
Plantago erecta	Plantain	238,500	2.5	14
Stipa pulchra	Purple Needlegrass	80,250	6.0	11
Trifolium willdenovii	Tomcat Clover	420,000	1.0	10
			20.2	96

annual

MATERIALS

Conwed Fibers Hydro Mulch 2000
(contains wood fiber/tackifier)

Application Rate
(Lb/Acre)
2000*

Available from
S&S Seeds






Notes

*Suggest 2 applications:
Places seed in more direct soil contact.

Application 1
800 lb/ac plus Seed

Application 2
1200 lb/ac

SEED MIX

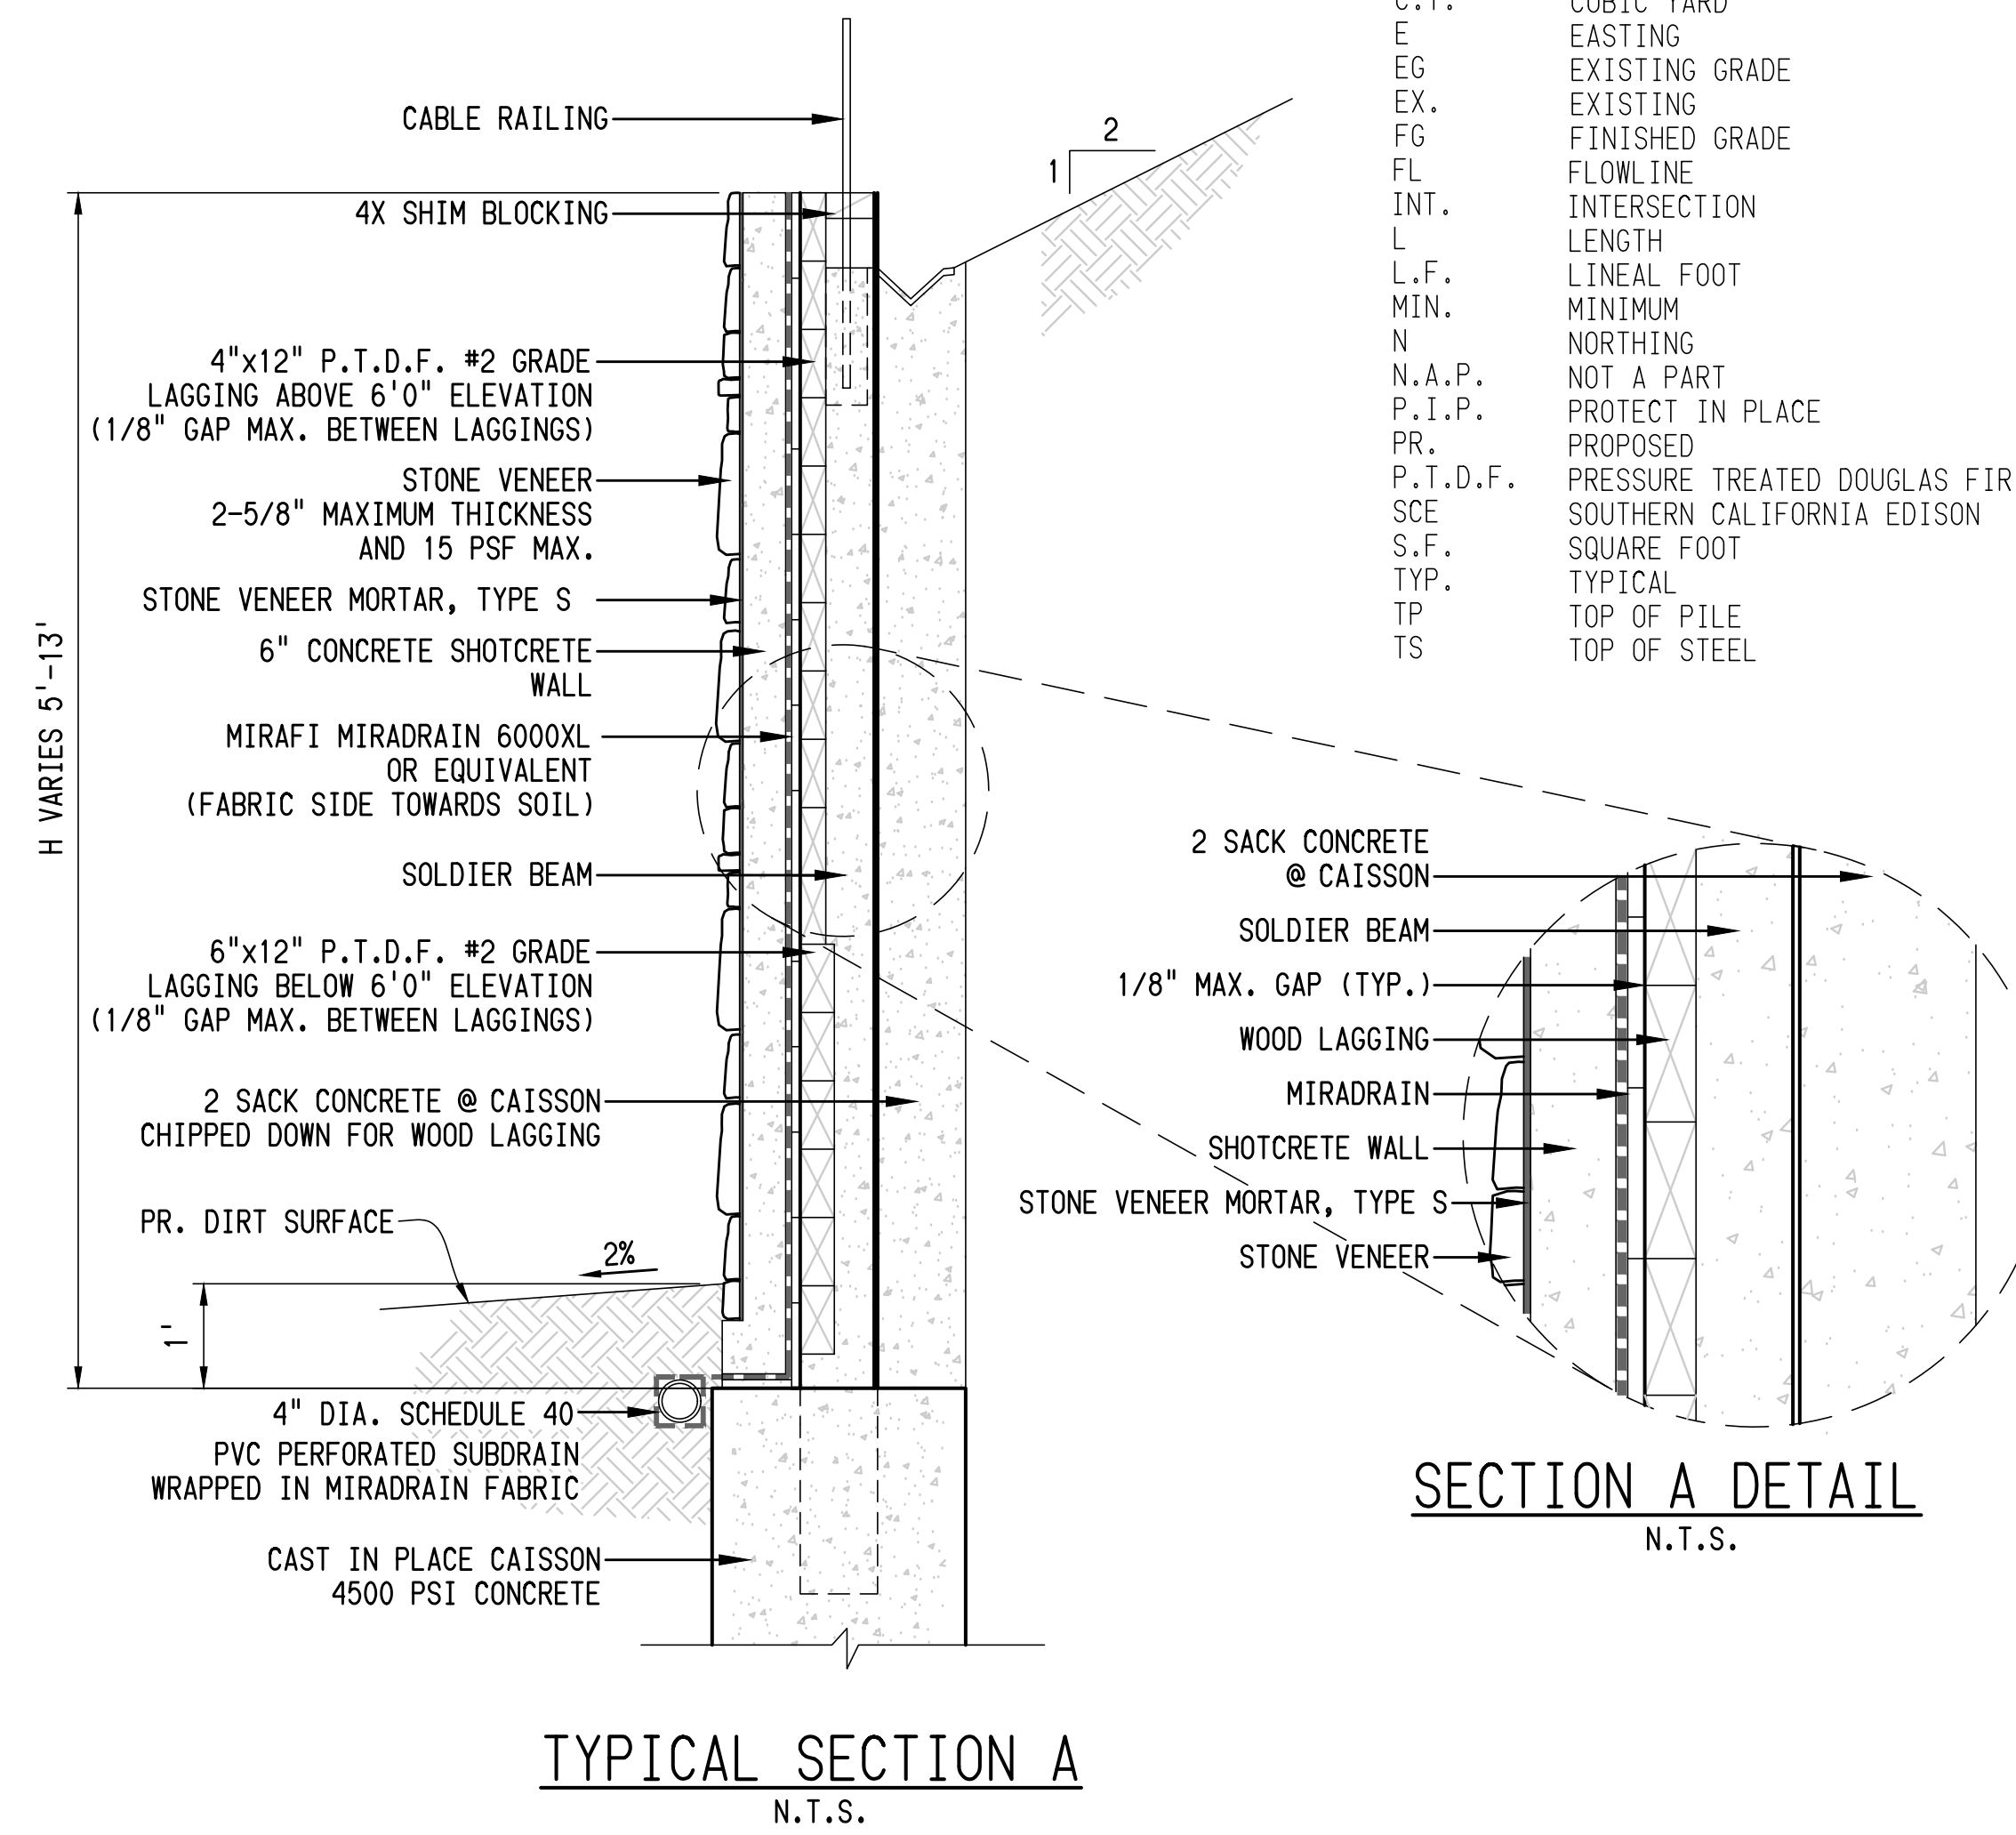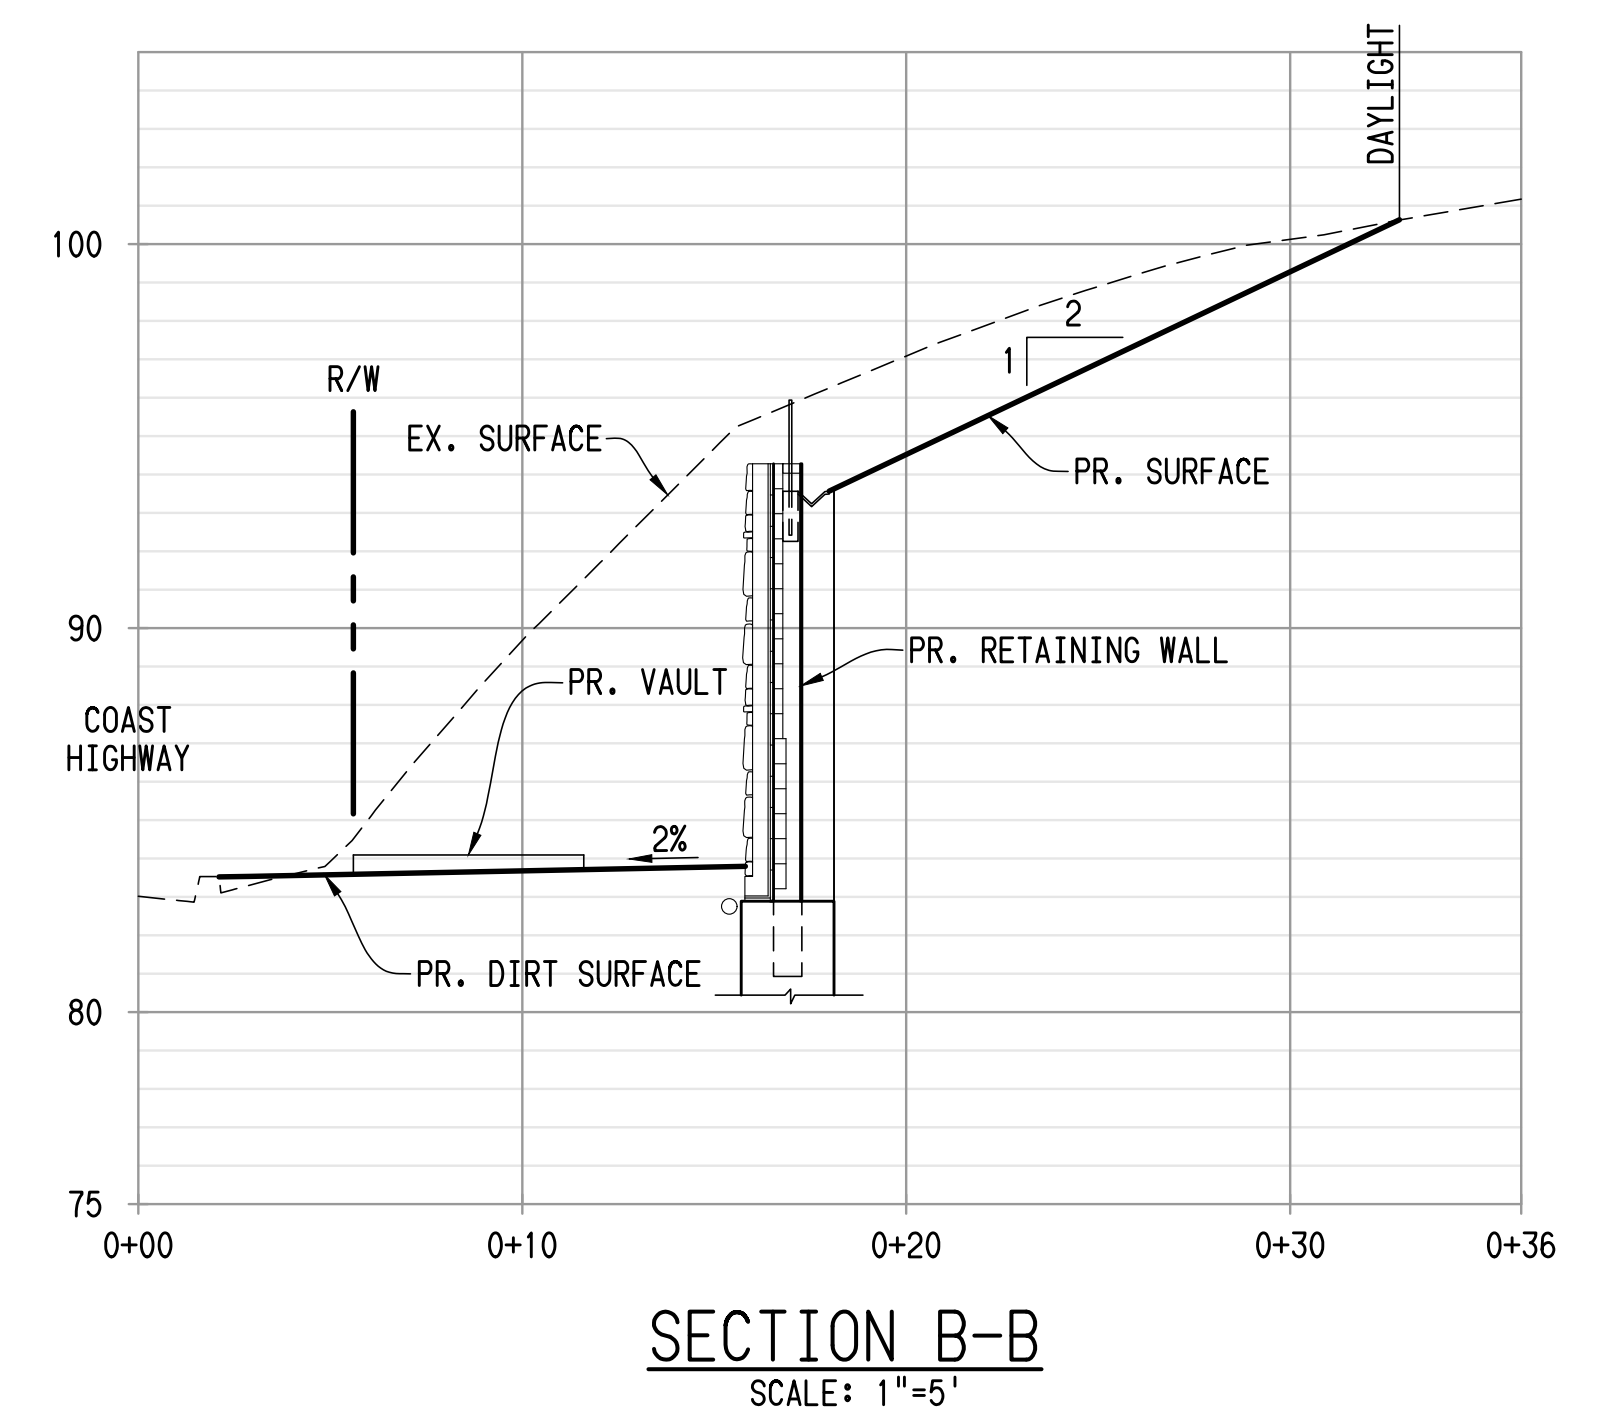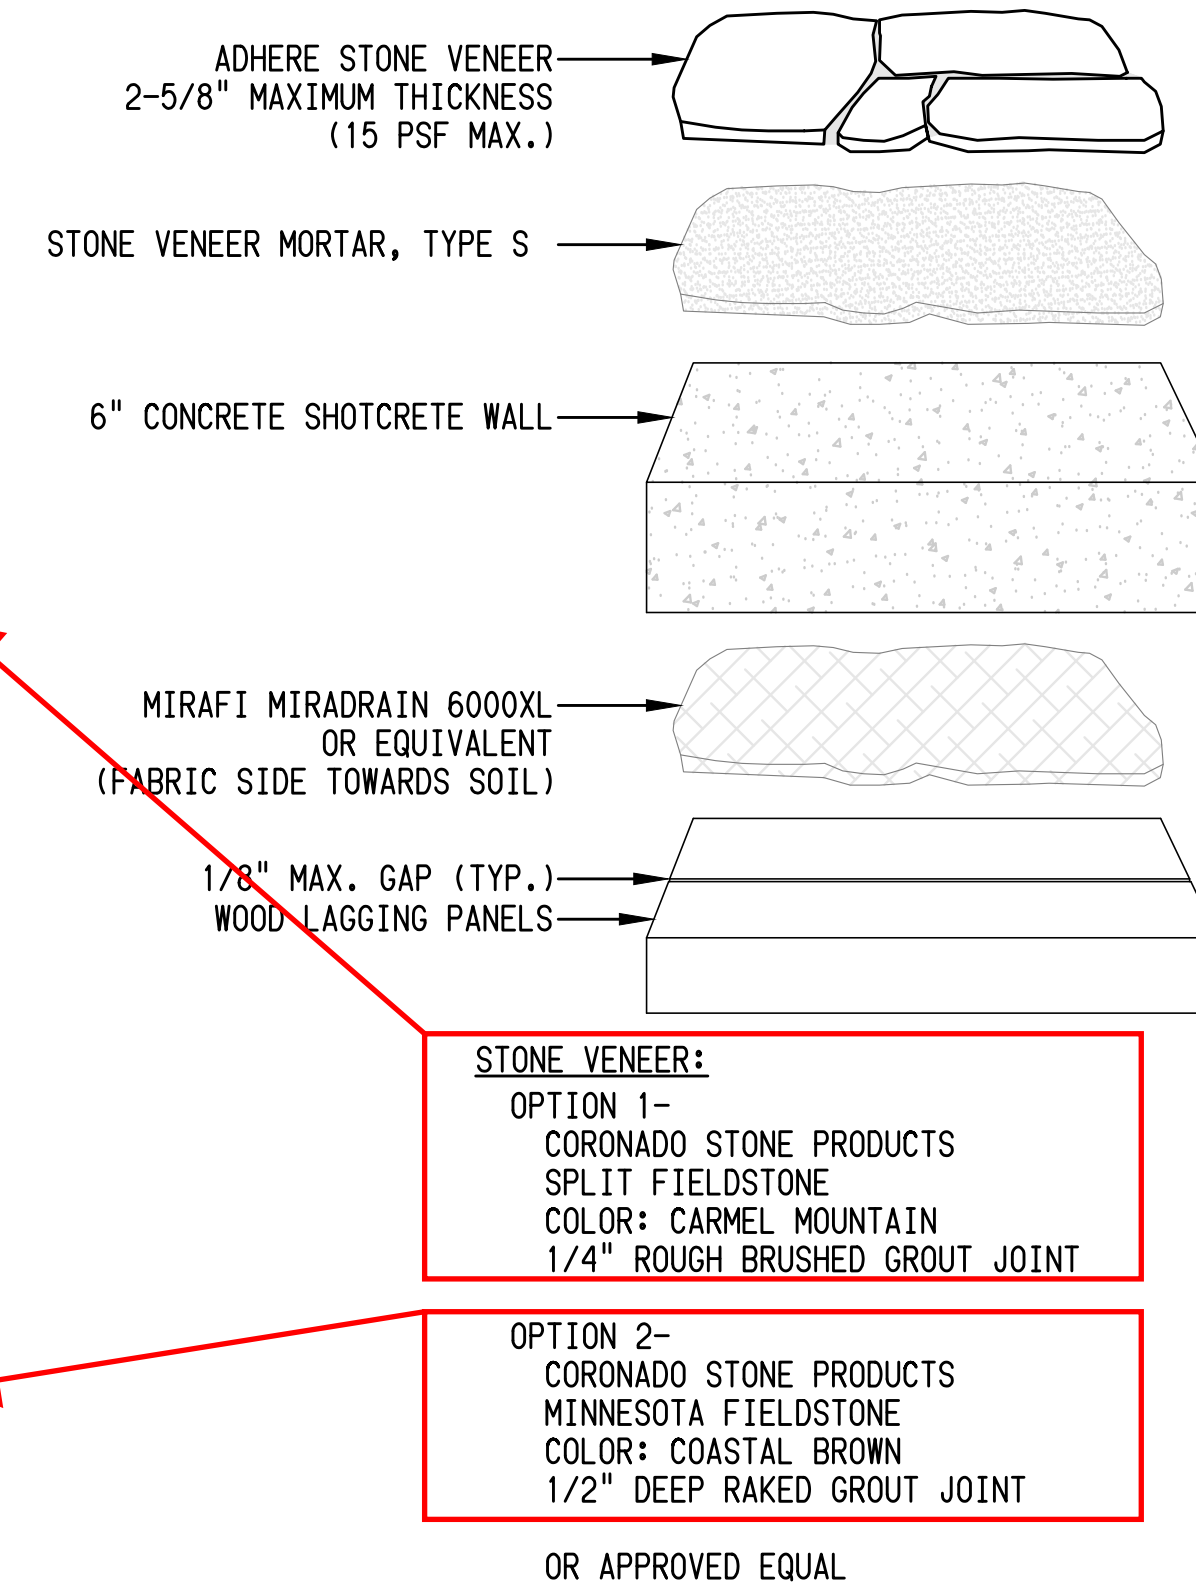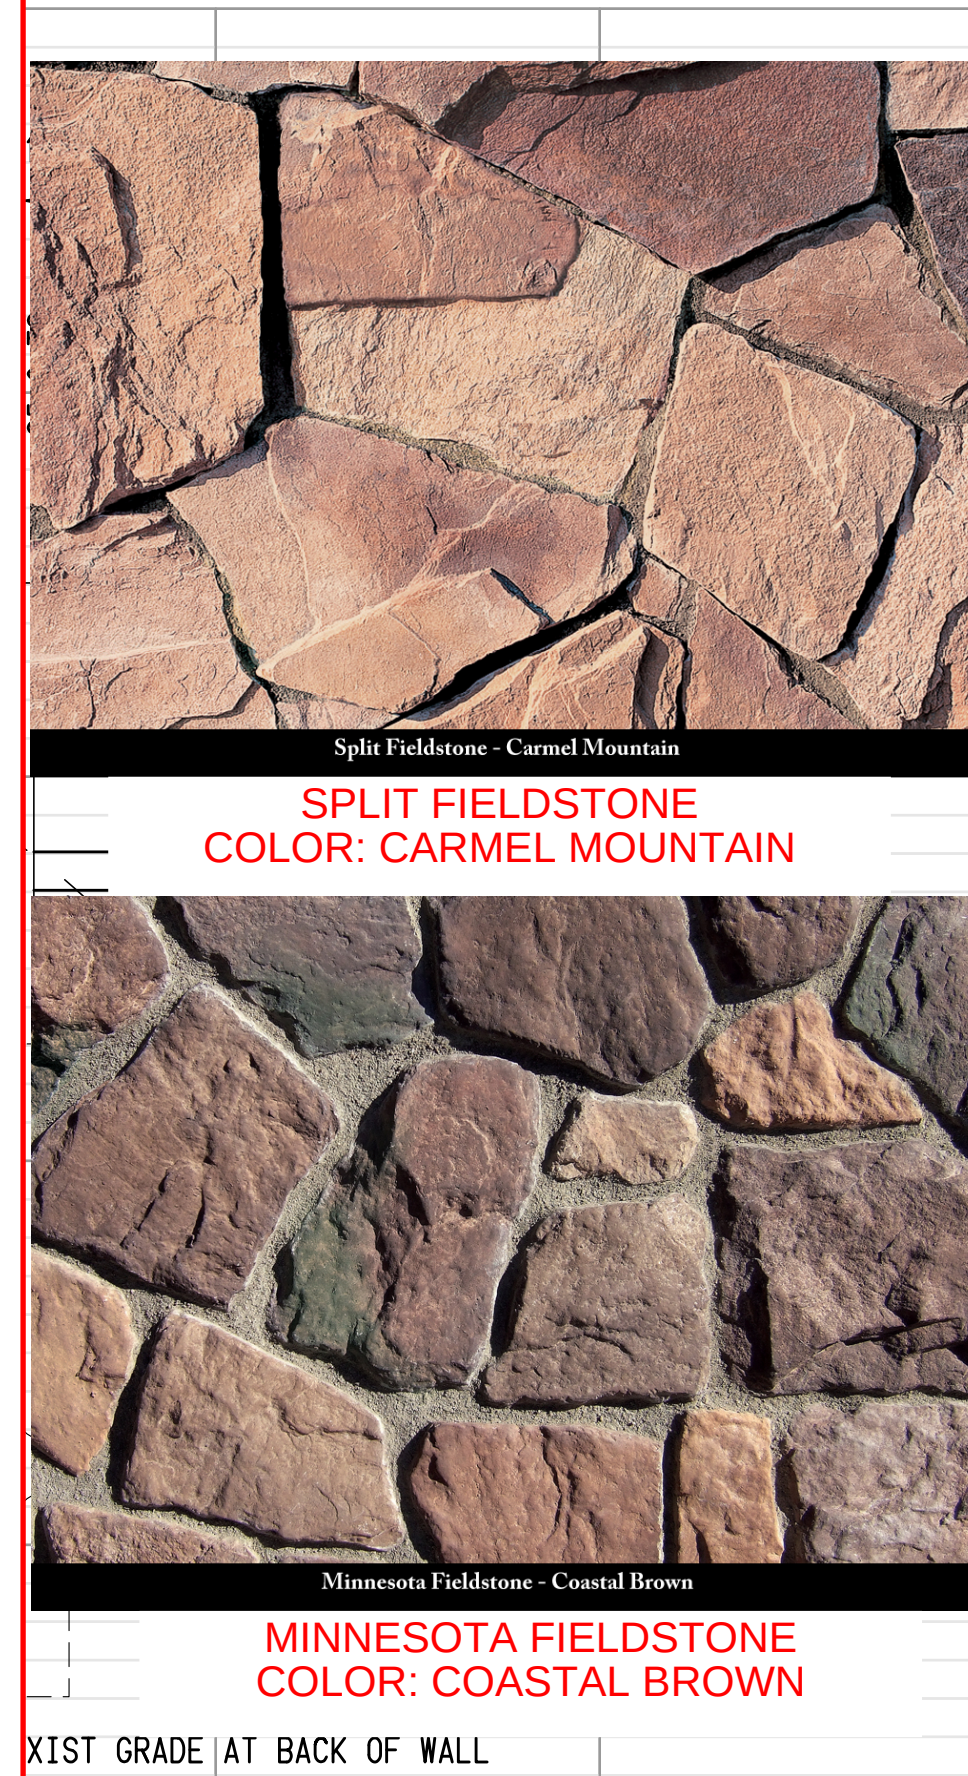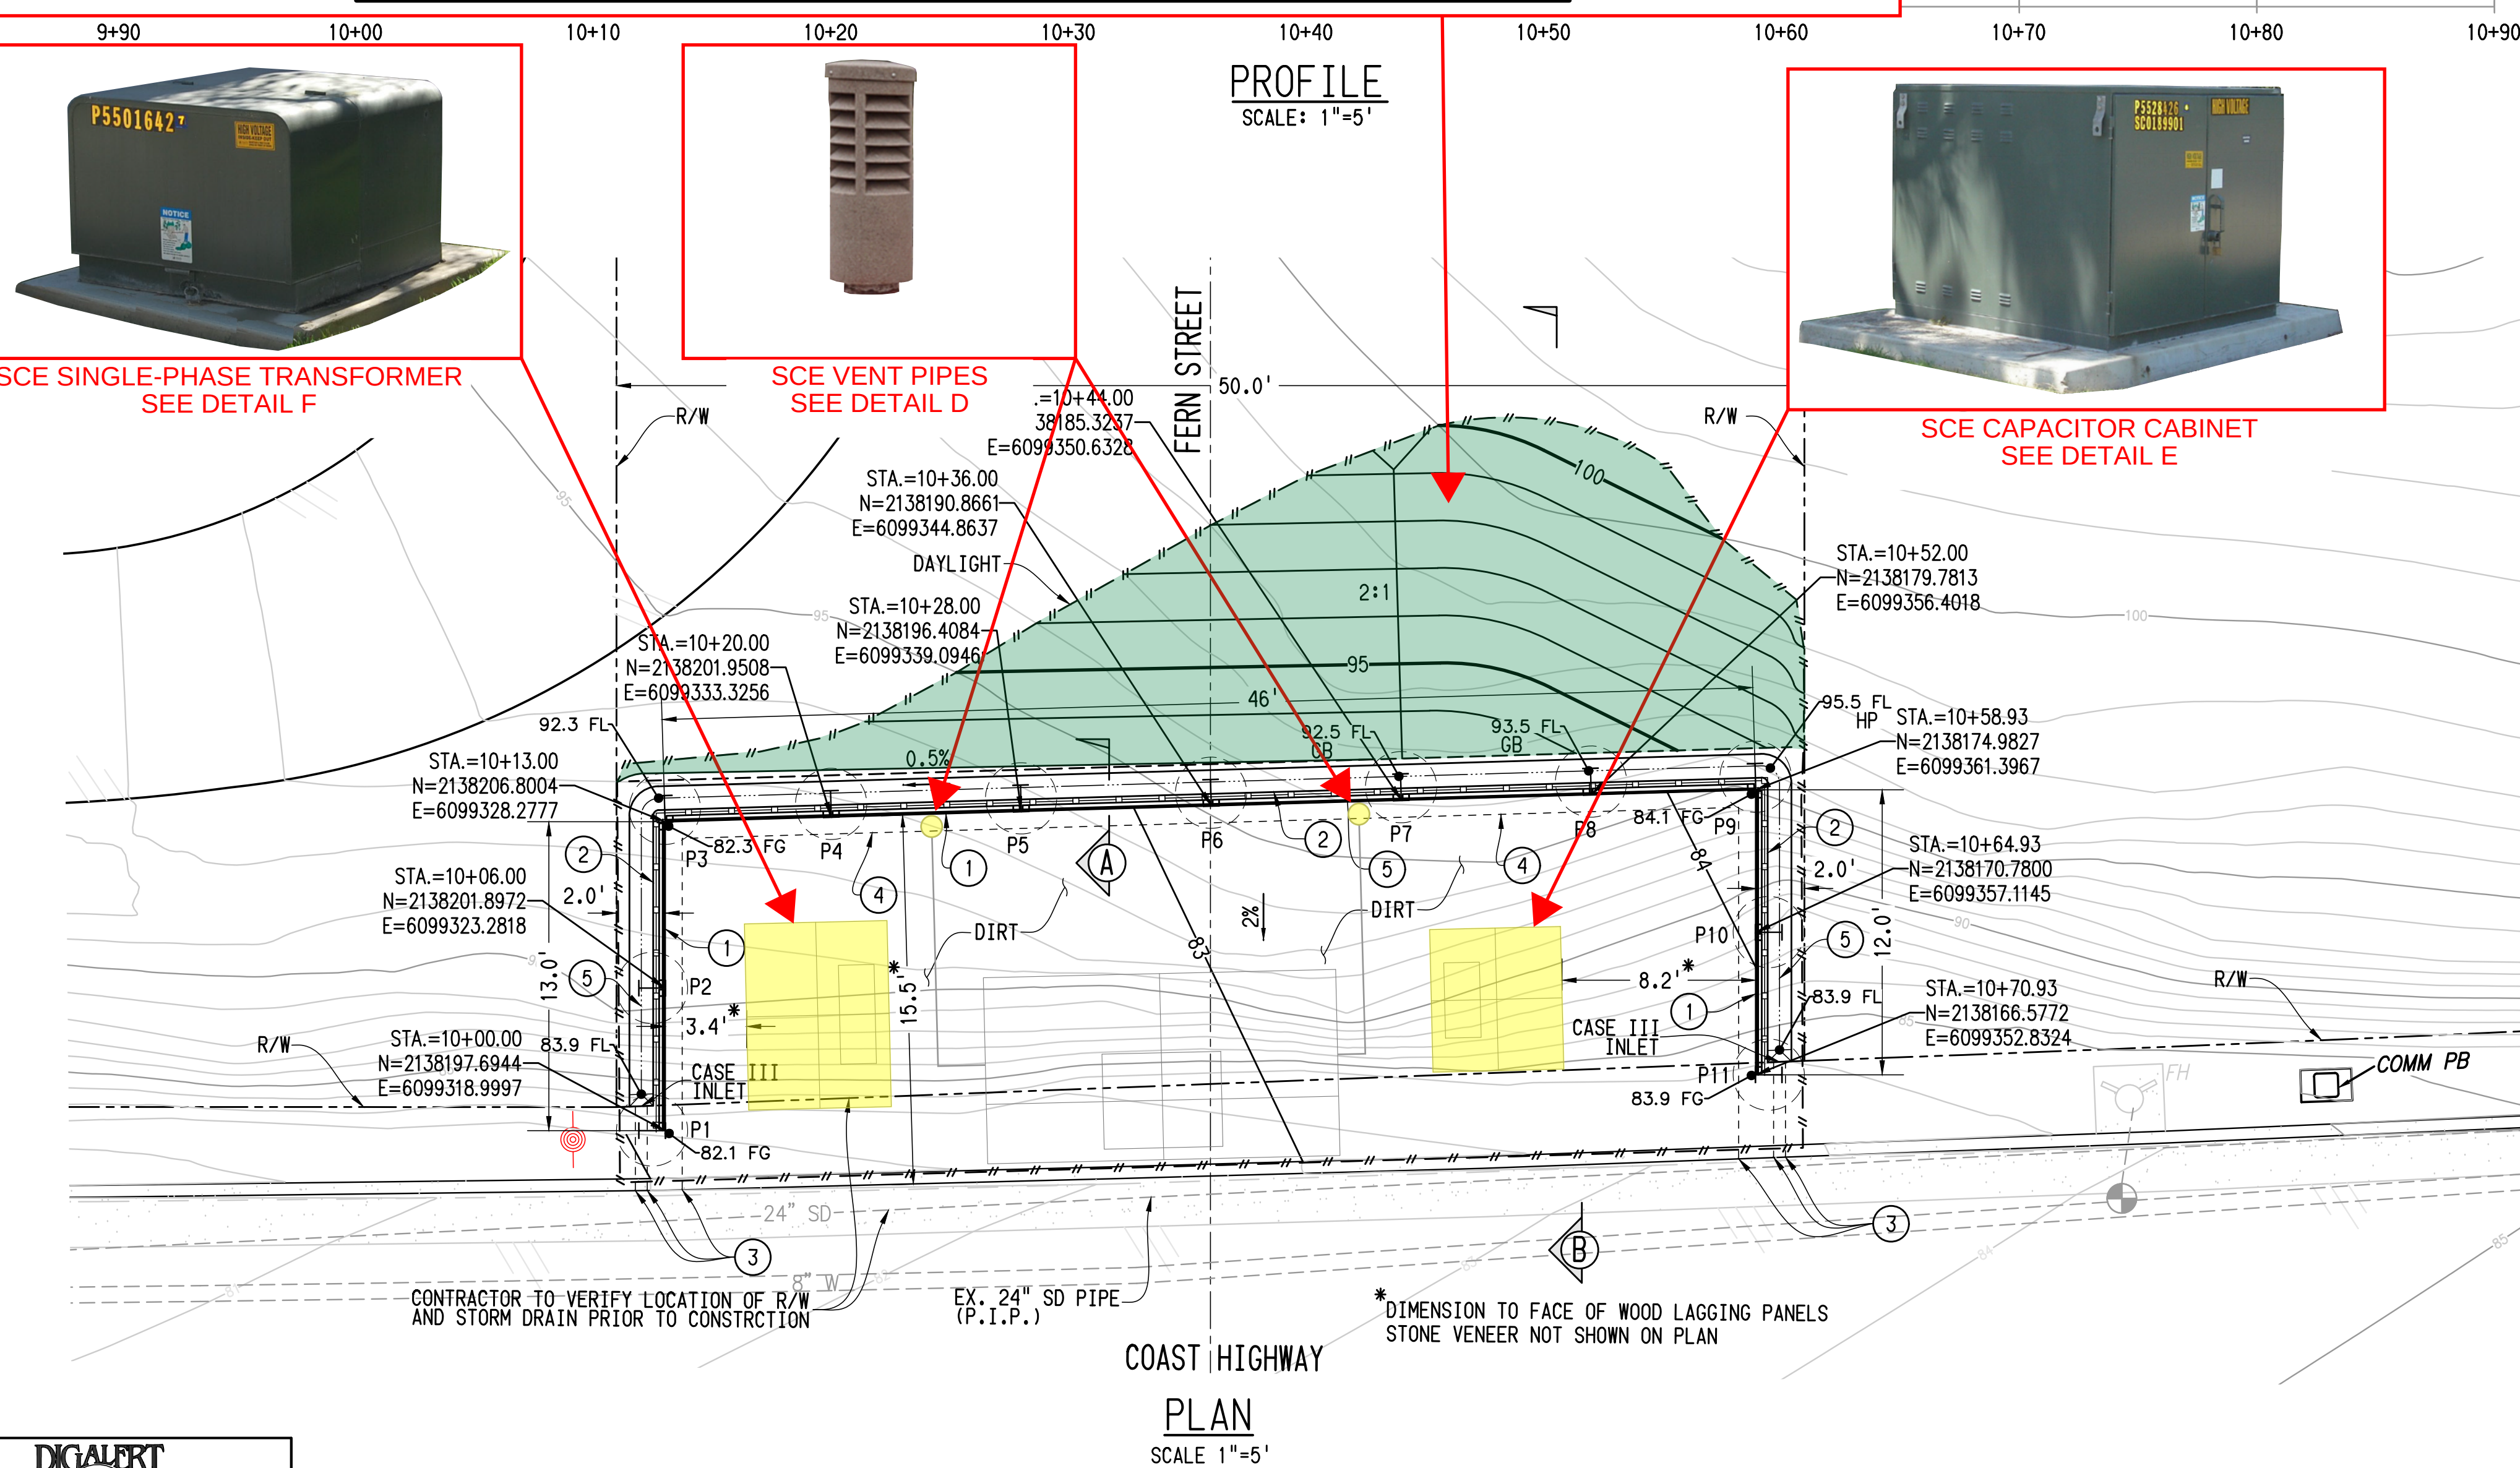

ABBREVIATIONS

A.C.	ASPHALT CONCRETE
C.Y.	CUBIC YARD
EG	EXISTING GRADE
EX.	EXISTING
FG	FINISHED GRADE
FL	FLOWLINE
INT.	INTERSECTION
L	LENGTH
L.F.	LINEAL FOOT
MIN.	MINIMUM
N	NORTHING
N.A.P.	NOT A PART
P.I.P.	PROTECT IN PLACE
PR.	PROPOSED
P.T.D.F.	PRESSURE TREATED DOUGLAS FIR
SCE	SOUTHERN CALIFORNIA EDISON
S.F.	SQUARE FOOT
TYP.	TYPICAL
TP	TOP OF PILE
TS	TOP OF STEEL

LEGEND


---	EX. CONTOUR
---	PR. CONTOUR
---	DAYLIGHT LINE
---	HYDROMULCH/HYDROSEED
---	FIBER ROLL

CONSTRUCTION NOTES

- CONSTRUCT SOLDIER PILE WALL PER DETAILS ON SHEETS 4-5
- INSTALL CABLE RAILING PER CALTRANS STANDARD PLAN B11-47 PER DETAIL ON SHEET 2
- CONSTRUCT CURB CORE PER APWA STD. PLAN 150-4 ON SHT. 2
- INSTALL 4" SCHEDULE 40 PVC SUBDRAIN PER DETAIL 4 ON SHT. 2
- CONSTRUCT INTERCEPTOR DRAIN PER ORANGE COUNTY R.D.M.D. STD. PLAN 1332 AND DETAIL 5 ON SHEET 2


PREPARED BY: **WILSON MIKAMI CORPORATION**
9 CORPORATE PARK, SUITE 100 IRVINE, CA 92618
T: 949-679-0090 F: 949-679-0091
DATE: 12/13/21
MARK T. MIKAMI
R.C.E. 45985 (EXP. 12/31/22)

LOCATION: LAGUNA BEACH COAST HIGHWAY @ FERN STREET
LAGUNA BEACH RETAINING WALL - SITE 1
COAST HIGHWAY @ FERN STREET
PLAN AND PROFILE

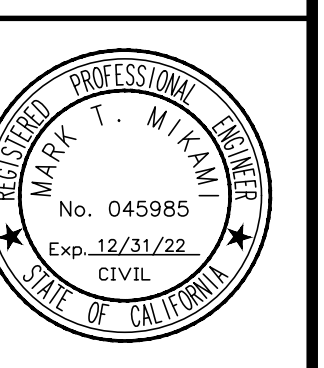

SHEET NO. **3**
SCALE: AS SHOWN
3 OF 7 SHTS.

PLD BY: KEVIN BURKE ON 12/21/2021 3:56 PM
S:\BOLLO\WORK\5680904\DWG

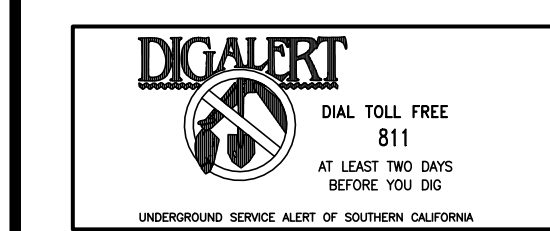

REFERENCE DRAWINGS	NO.	REVISIONS	DATE	SAP	WO	SUPV	APPROVED	ENGR	CK'D	MADE	P.E.	NO.	REVISIONS	DATE	SAP	WO	SUPV	APPROVED	ENGR	CK'D	MADE	P.E.

SOUTHERN CALIFORNIA EDISON
An EDISON INTERNATIONAL Company

5680904-G